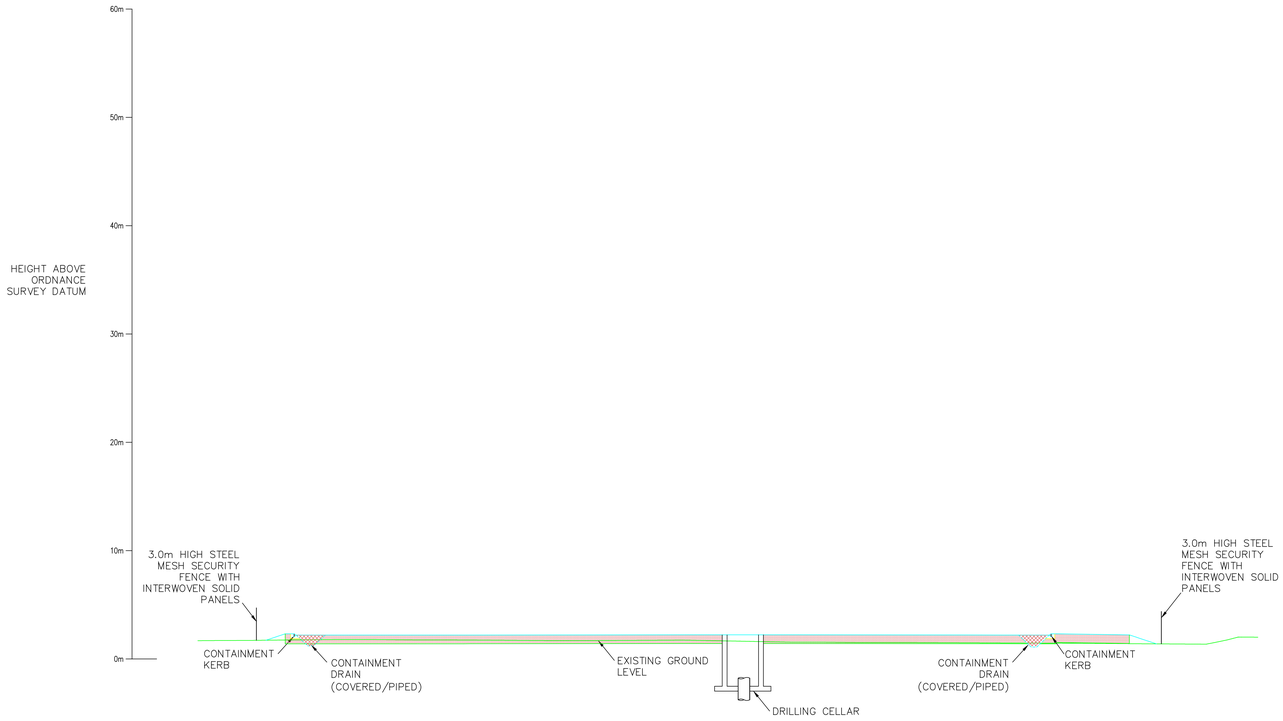

SECTION A-A THROUGH PROPOSED CONSTRUCTION [1:200]

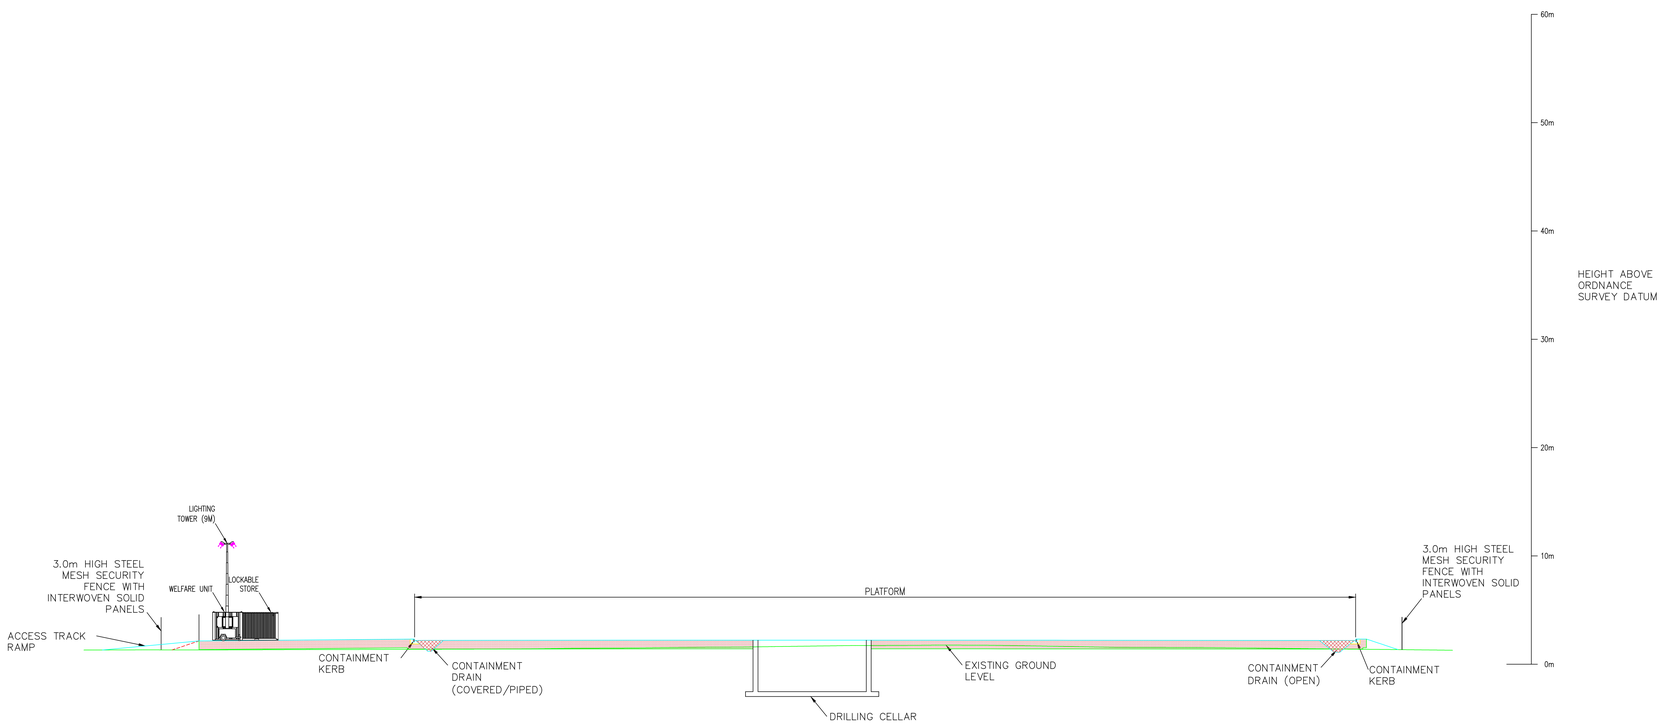

INDICATIVE SECTION B-B THROUGH PROPOSED CONSTRUCTION [1:200]

KEY:

LIGHTING SPECIFICATION:

REFER TO LAYOUT DRAWING ZG-AER-ALT-PA-16

REVISION HISTORY				
--	--	--	--	--
--	--	--	--	--
--	--	--	--	--
--	--	--	--	--
A1	MH/TT	JP	FIRST ISSUE	JP
REV	DATE	BY	DESCRIPTION	APP'D

ZETLAND GROUP
RENEWABLE ENERGY CONSULTANTS

THIS DOCUMENT IS THE PROPERTY OF ZETLAND GROUP LIMITED. IT CONTAINS PROPRIETARY AND CONFIDENTIAL INFORMATION WHICH MUST NOT BE DUPLICATED, USED OR DISCLOSED OTHER THAN AS EXPRESSLY AUTHORISED BY ZETLAND GROUP LIMITED OR TO PERMISSION STATUS: © 2019

SITE: ALTCAR MOSS, GREAT ALTCAR, WEST LANCASHIRE

PROJECT: APPLICATION FOR PLANNING PERMISSION

TITLE: SECTION THROUGH PROPOSED CONSTRUCTION

CLIENT: AURORA ENERGY RESOURCES

SCALE	1:200	DWG. No.
SIZE	A1	ZG-AER-ALT-PA-17
DATE	07.19	