


SECTION E-E THROUGH MAIN DRILLING PHASE [1:200]

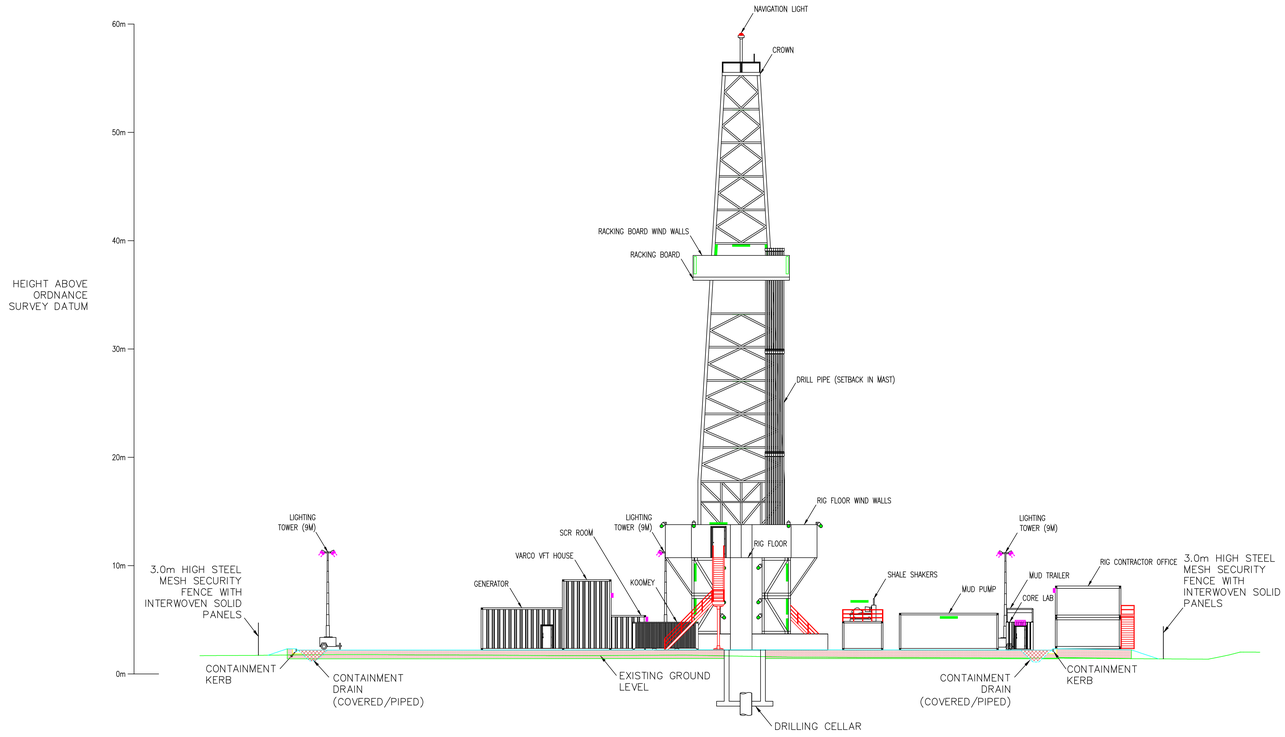


INDICATIVE SECTION F-F THROUGH MAIN DRILLING PHASE [1:200]

KEY:

LIGHTING SPECIFICATION:

EXTERNAL EX LINEAR FLUORESCENT (CEAG 2 x 36W 3350 LUMENS)

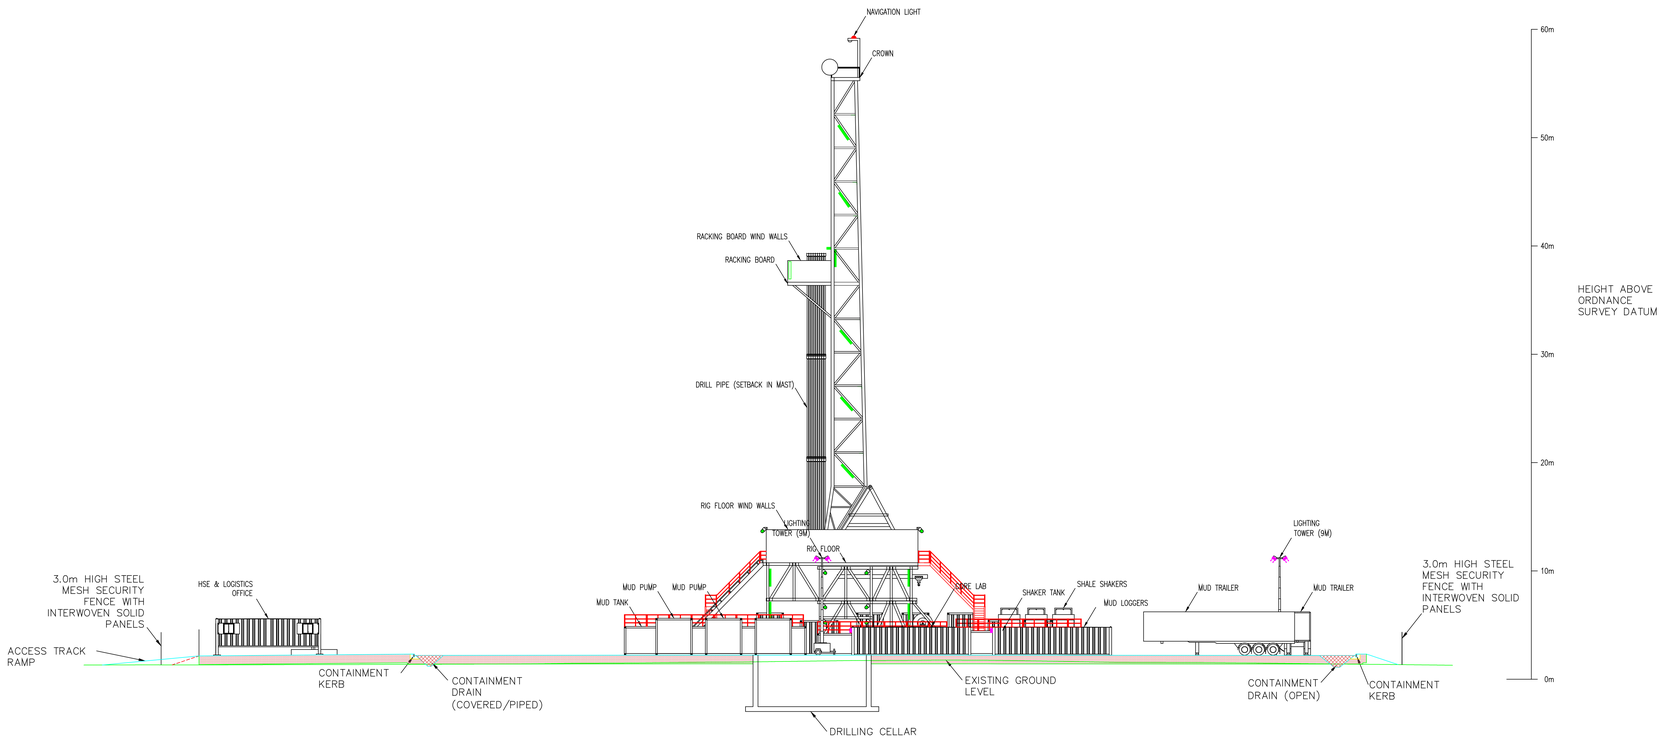VECTOR TITAN DOME LIGHT

NAVIGATION LIGHT

FLOOD LIGHT (400W)

PORTABLE LIGHTING TOWER (4 x 1000W METAL HALIDE)

REFER TO LAYOUT DRAWING: 2D-AER-ALT-PA-20

| REVISION HISTORY | | | | |
|---|---|---|---|---|
| -- | -- | -- | -- | -- |
| -- | -- | -- | -- | -- |
| -- | -- | -- | -- | -- |
| -- | -- | -- | -- | -- |
| A | MH/TT | 21 | FIRST ISSUE | pf |
| REV | DATE | BY | DESCRIPTION | APP'D |

ZETLAND GROUP
Helping Energy to Come to Life

THIS DOCUMENT IS THE PROPERTY OF ZETLAND GROUP LIMITED. IT CONTAINS PROPRIETARY AND CONFIDENTIAL INFORMATION WHICH MUST NOT BE DUPLICATED, USED OR DISCLOSED OTHER THAN AS EXPRESSLY AUTHORISED BY ZETLAND GROUP LIMITED OR ITS PARENT/SUBSIDIARIES © 2019

SITE: ALTCAR MOSS, GREAT ALTCAR, WEST LANCASHIRE

PROJECT: APPLICATION FOR PLANNING PERMISSION

TITLE: SECTION THROUGH DRILLING PHASE (BOREHOLE #1)

CLIENT: AURORA ENERGY RESOURCES

| SCALE | 1:200 | DWG. No. |
|---|---|---|
| SIZE | A1 | 21-AER-ALT-PA-21 |
| DATE | 07.21 | |