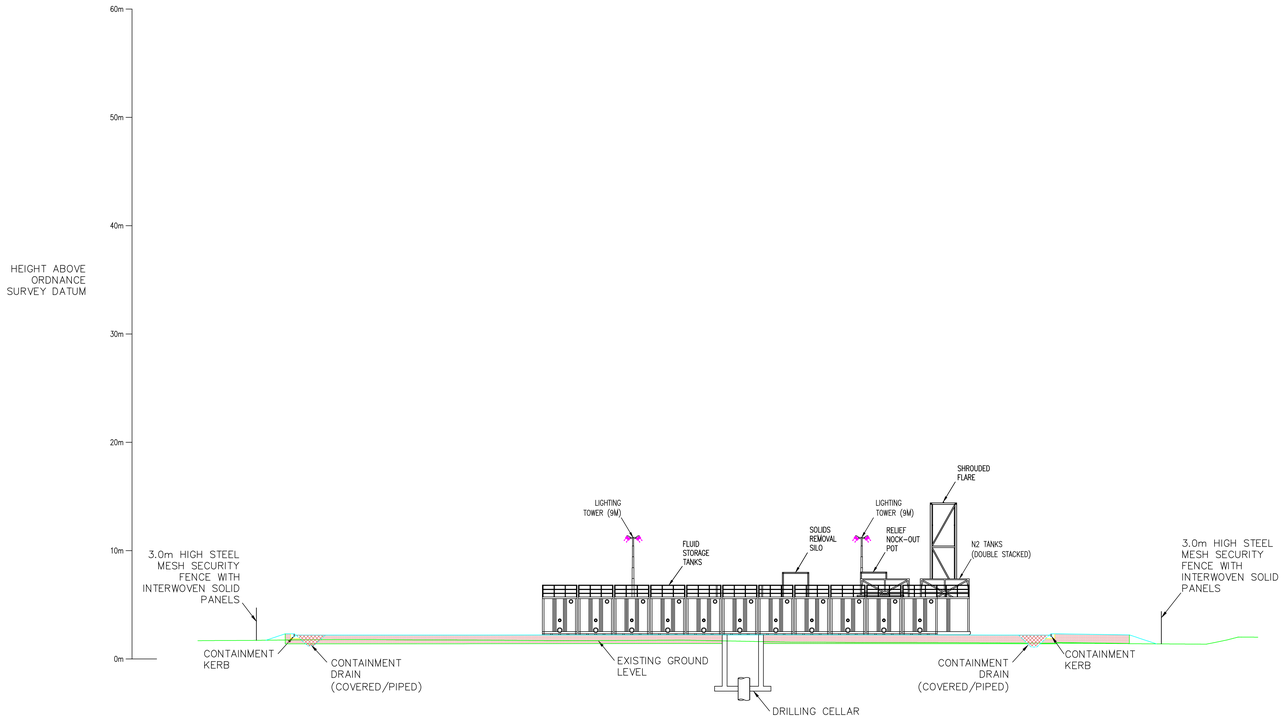

SECTION K-K THROUGH EXTENDED WELL TEST PHASE [1:200]

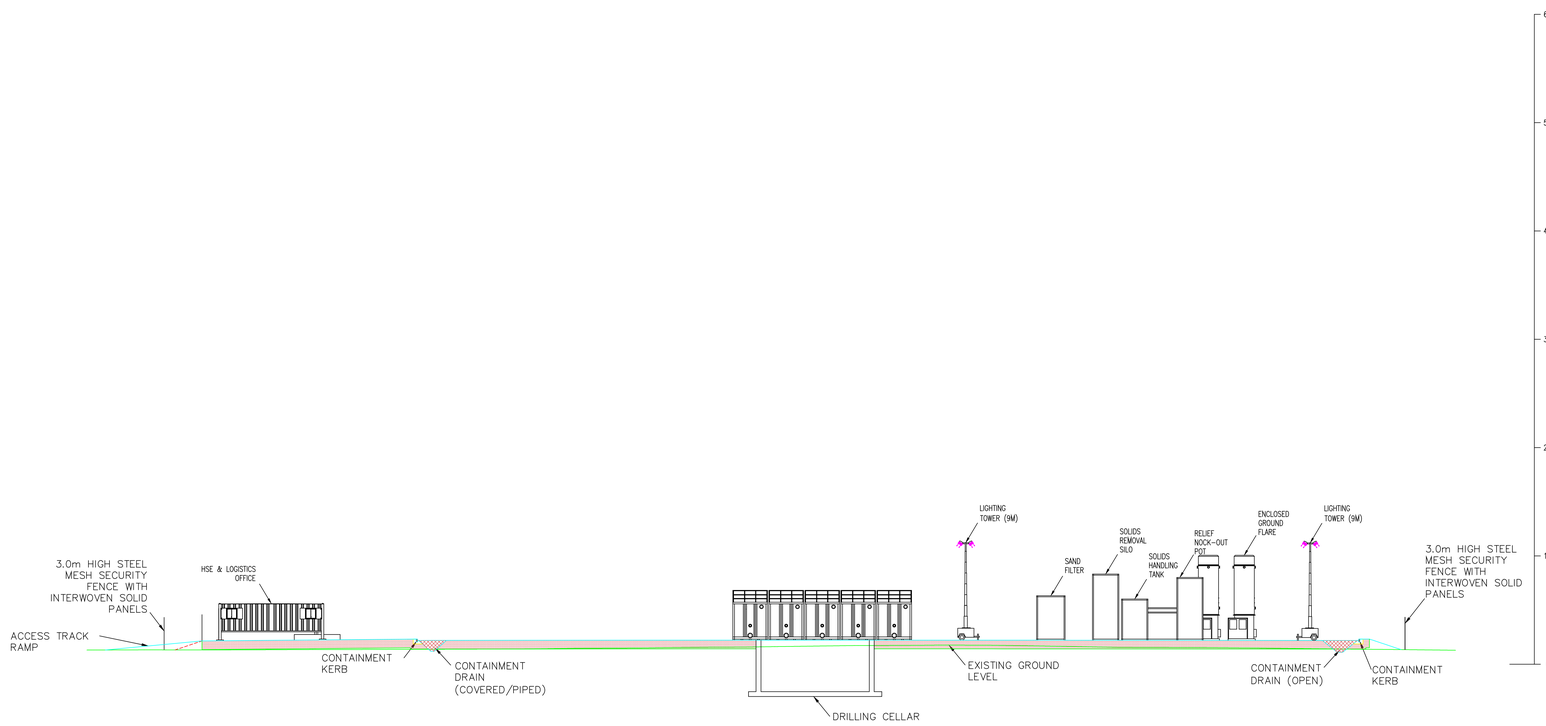

INDICATIVE SECTION L-L THROUGH EXTENDED WELL TEST PHASE [1:200]

KEY:

LIGHTING SPECIFICATION:

PORTABLE LIGHTING TOWER (4 x 1000W METAL HALIDE)

REFER TO LAYOUT DRAWING: 2G-AER-ALT-PA-26

REV	DATE	DESCRIPTION	APPD
		REVISION HISTORY	
-	-	-	-
-	-	-	-
-	-	-	-
-	-	-	-
0	MAY 18	FIRST ISSUE	-
REV	DATE	DESCRIPTION	APPD

ZETLAND GROUP
FROM CONCEPTION TO COMPLETION

THIS DOCUMENT IS THE PROPERTY OF ZETLAND GROUP LIMITED. IT CONTAINS PROPRIETARY AND CONFIDENTIAL INFORMATION WHICH MUST NOT BE DUPLICATED, USED OR DISCLOSED OTHER THAN AS AGREED WITH ZETLAND GROUP LIMITED. COPYRIGHT © 2018 ZETLAND GROUP LIMITED

SITE: ALTCAR MOSS, GREAT ALTCAR, WEST LANCASHIRE

PROJECT: APPLICATION FOR PLANNING PERMISSION

TITLE: SECTION THROUGH EXTENDED WELL TEST PHASE (BOREHOLE #2)

CLIENT: AURORA ENERGY RESOURCES

SCALE:	1:200	DWG. No:
DRN:	CJD	2G-AER-ALT-PA-27
DATE:	11.07.18	