THE ORDNANCE SURVEY DATA ON THIS PLAN HAS BEEN REPRODUCED FROM ORDNANCE SURVEY ® BY PERMISSION OF ORDNANCE SURVEY ® ON BEHALF OF THE CONTROLLER OF HER MAJESTY'S STATIONERY OFFICE. © CROWN COPYRIGHT 2019. ALL RIGHTS RESERVED. LICENCE No. 100022432

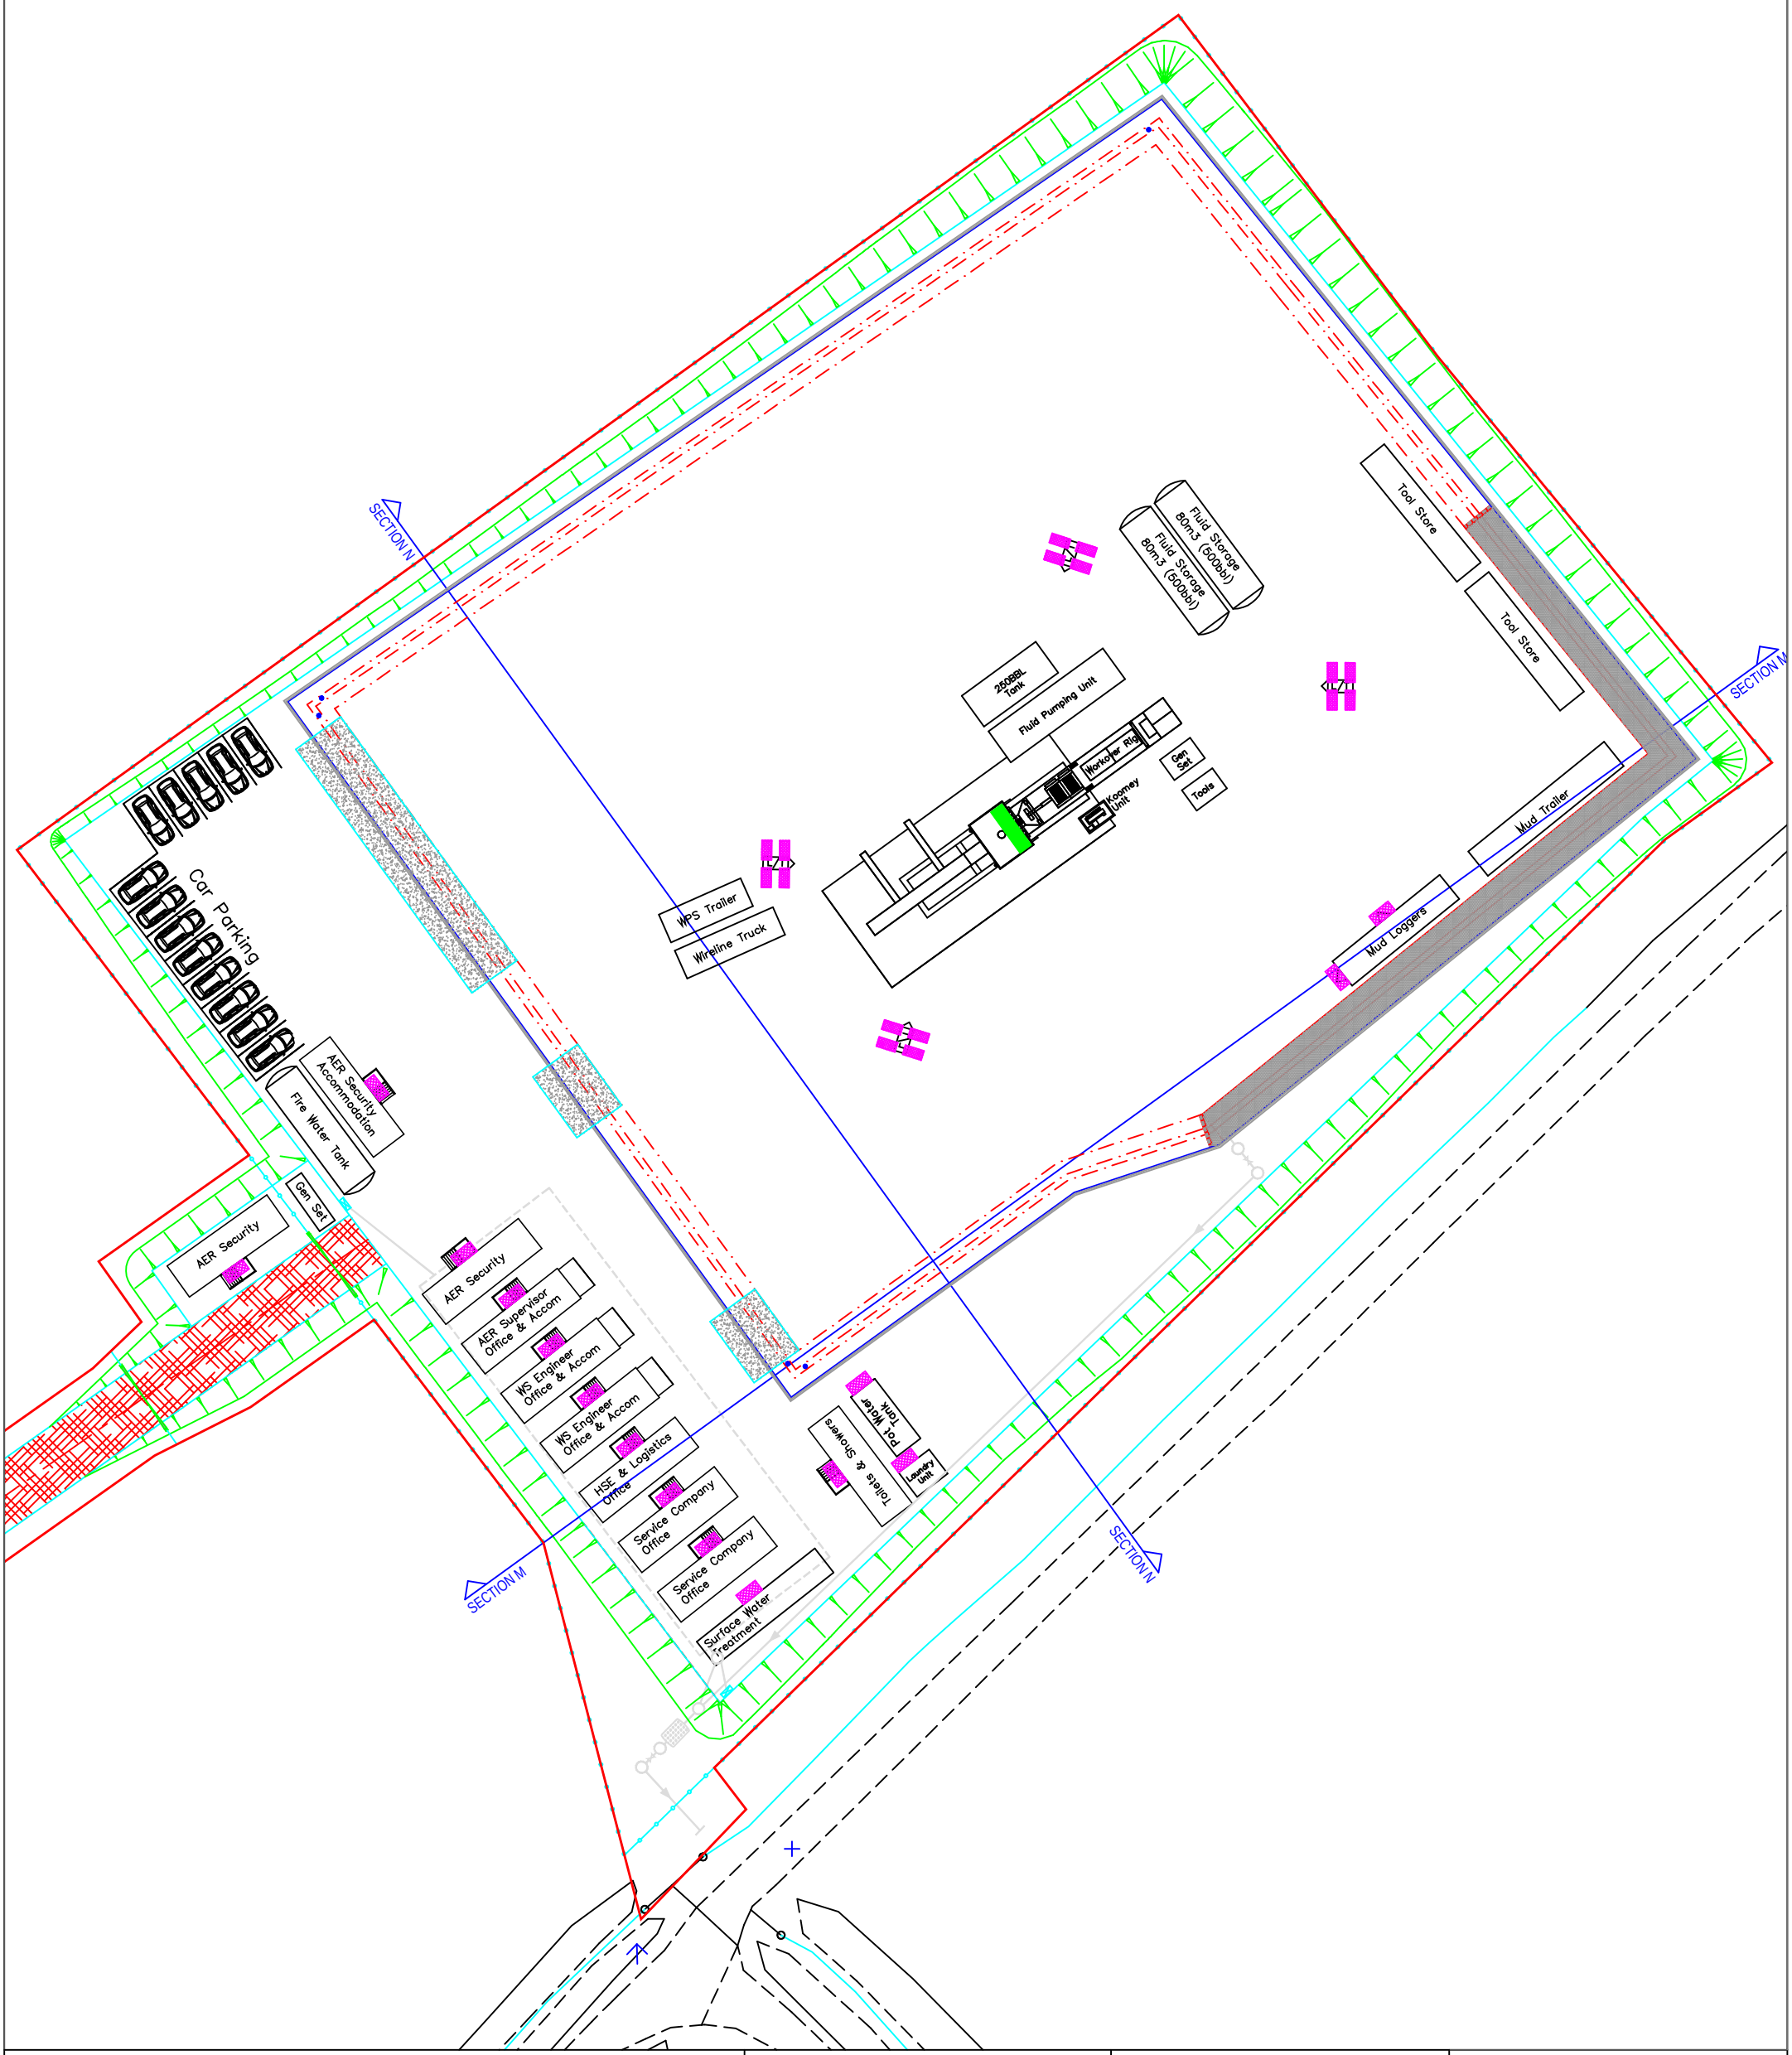

KEY:

PLANNING APPLICATION BOUNDARY

WORKOVER EQUIPMENT

LIGHTING SPECIFICATION:

EXTERNAL EX LINEAR FLOURESCENT (2 x 36W)

FLOOD LIGHTS (400W)

PORTABLE LIGHTING TOWER (4 x 1000W METAL HALIDE)

REFER TO SECTION DRAWING: ZG-AER-ALT-PA-29

ZETLAND GROUP

FROM CONCEPTION TO COMPLETION

ZETLAND GROUP LIMITED
THE INNOVATION CENTRE, KIRKLEATHAM BUSINESS PARK, REDCAR, TS10 5SH
T: +44(0)1642 777726 E: info@zetlandgroup.com W: www.zetlandgroup.com
Registered in England No. 05864499. Registered office: The Innovation Centre, Kirkleatham Business Park, Redcar, TS10 5SH

THIS DOCUMENT IS THE PROPERTY OF ZETLAND GROUP LIMITED. IT CONTAINS PROPRIETARY AND CONFIDENTIAL INFORMATION WHICH MUST NOT BE DUPLICATED, USED OR DISCLOSED OTHER THAN AS EXPRESSLY AUTHORISED BY ZETLAND GROUP LIMITED OR ITS REPRESENTATIVE © 2019

REVISION HISTORY

REV	DATE	BY	DETAILS	APR
–	–	–	–	–
–	–	–	–	–
–	–	–	–	–
–	–	–	–	–
0	MAY19	JF	FIRST ISSUE	JF

SITE:	ALTCAR MOSS, GREAT ALTCAR, WEST LANCASHIRE
PROJECT:	APPLICATION FOR PLANNING PERMISSION
TITLE:	WELL ABANDONMENT PHASE LAYOUT PLAN (BOREHOLE #1)
CLIENT:	AURORA ENERGY RESOURCES

Scale:	1:500	DWG. No:
Size:	A3	ZG-AER-ALT-PA-28
Sheet:	1 of 1	